
THIS DRAWING IS UNPUBLISHED. RELEASED FOR PUBLICATION FEB ,1994.
© COPYRIGHT 1994 By – ALL RIGHTS RESERVED.


LOC	DIST
ES	

REVISIONS 変更

P	LTR	DESCRIPTION	DATE	DWN	APVD
	H	REVISED ECR-07-019218	14AUG07	T.T	T.F
	H2	REVISED PER ECR-11-005694	27OCT11	B.L	S.Y

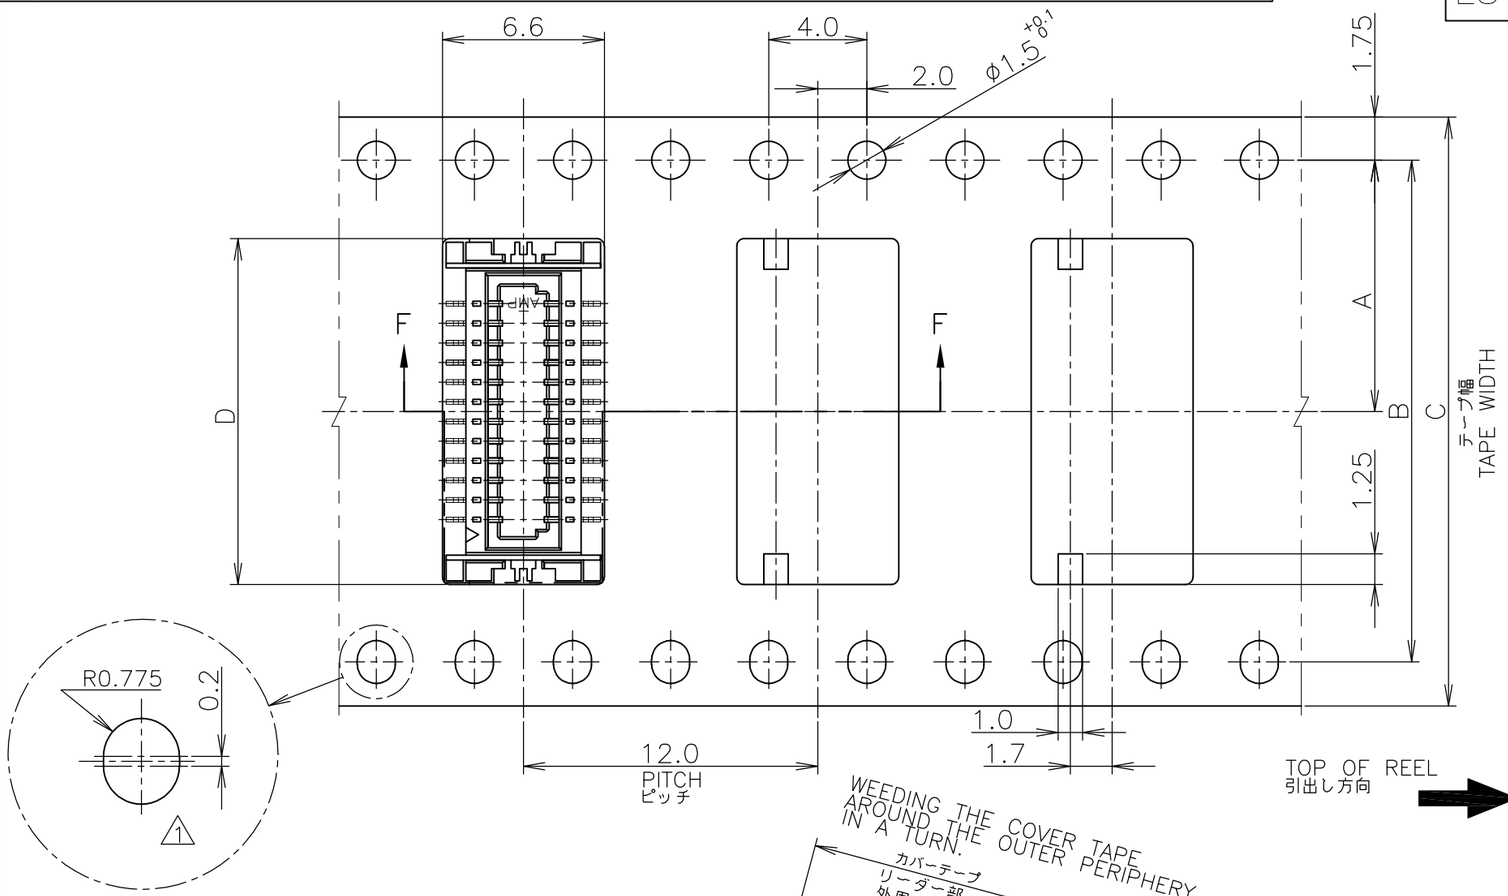

TOP OF REEL
引出し方向

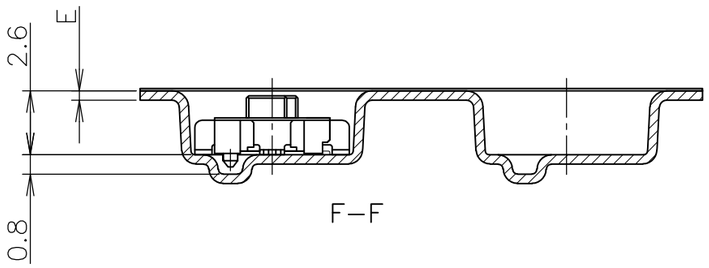

1 指示穴は40極品以上に適用。

1 THESE HOLES ARE APPLIED TO 40 POS OR MORE.

	W2	W1	E	D	C	B	A	数量（ヶ） QTY/REEL	極数 POS	リール巻 コネクタ型番 TAPING P/N
	DIMENSIONS									
	49.5	45.5	0.38	24.5	44	40.4	20.2	1500	50	5-179396-0
H2 OBSOLETE	37.5	33.5	↑	20.5	32	28.4	14.2	↑	40	4- ↑ -0
	↑	↑	↑	16.5	↑	~	↑	↑	30	3- -0
	29.5	25.5	↑	14.1	24	~	11.5	↑	24	2- -4
	↑	↑	↑	10.9	↑	~	↑	↑	16	1- -6
	21.5	17.5	0.38	10.1	↑	~	↑	↑	14	1- -4
	22.4	16.4	0.4	9.3	16	~	7.5	1500	12	1-179396-2

INSTRUCTION SHEET 取扱説明書 411-5654

THIS DRAWING IS A CONTROLLED DOCUMENT.

DIMENSIONS: 単位： 粍 mm

TOLERANCES UNLESS OTHERWISE SPECIFIED: 一般公差

0 PLC	± 0.2
1 PLC	± 0.2
2 PLC	± 0.2
3 PLC	± 0.2
4 PLC	± 0.2
ANGLES	± 3°

MATERIAL 材料

FINISH 仕上

DWN	K.ASAKAWA 24FEB94
CHK	S.KUBOUCHI 24FEB94
APVD	S.KUBOUCHI 01NOV96
PRODUCT SPEC 製品規格	108-5424
APPLICATION SPEC 取付適用規格	
WEIGHT	

TE Connectivity

NAME 名称 ON TAPING EMBOSS PLUG ASSEMBLY WITH BOSS 0.8mm PITCH BOARD TO BOARD CONNECTOR MATING HEIGHT 3.0mm

SIZE	CAGE CODE	DRAWING NO 番号	RESTRICTED TO
A3	00779	C-179396	—

CUSTOMER DRAWING


SCALE 尺度	SHEET	REV
4:1	1 OF 2	H2


THIS DRAWING IS UNPUBLISHED. RELEASED FOR PUBLICATION FEB ,1994.
© COPYRIGHT 1994 By – ALL RIGHTS RESERVED.

LOC	DIST
ES	


REVISIONS 変更


P	LTR	DESCRIPTION	DATE	DWN	APVD
	–	SEE SHEET 1	–	—	—

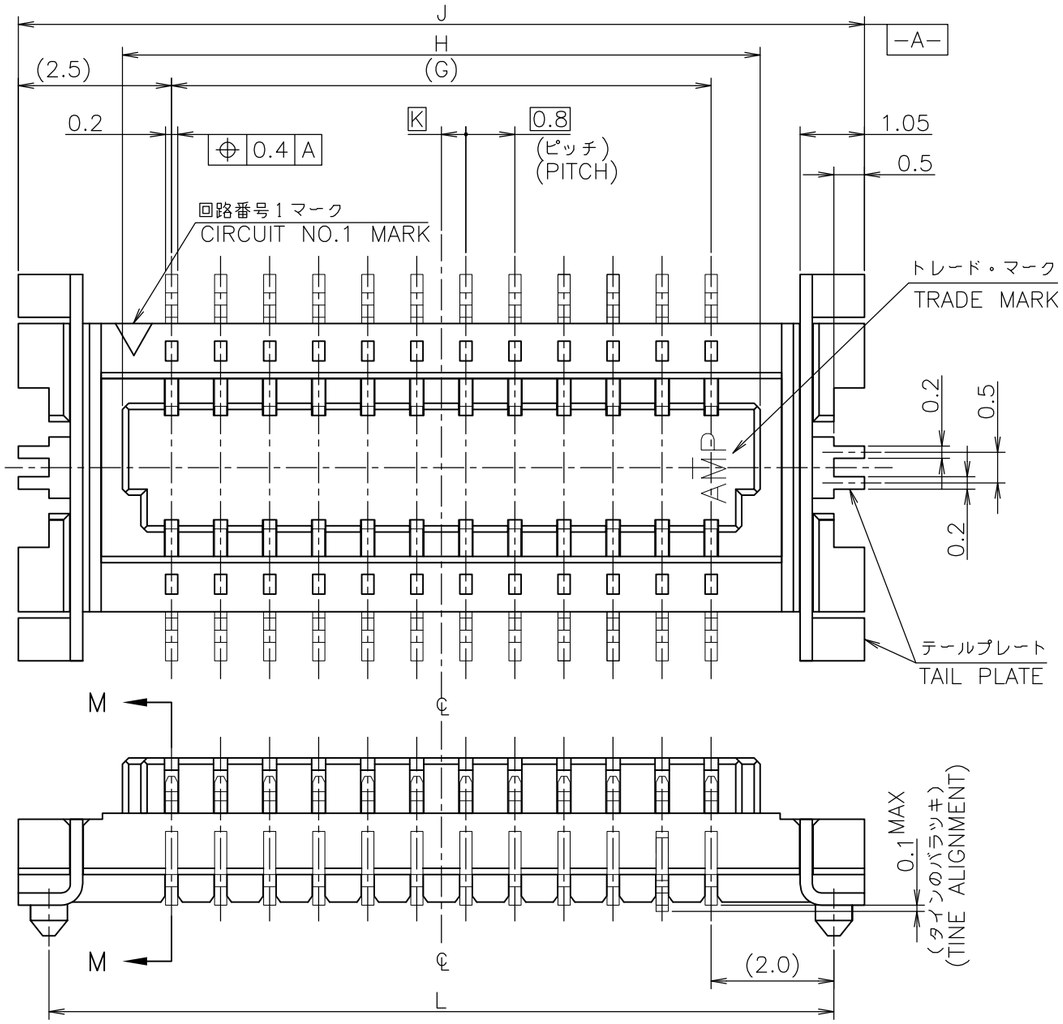

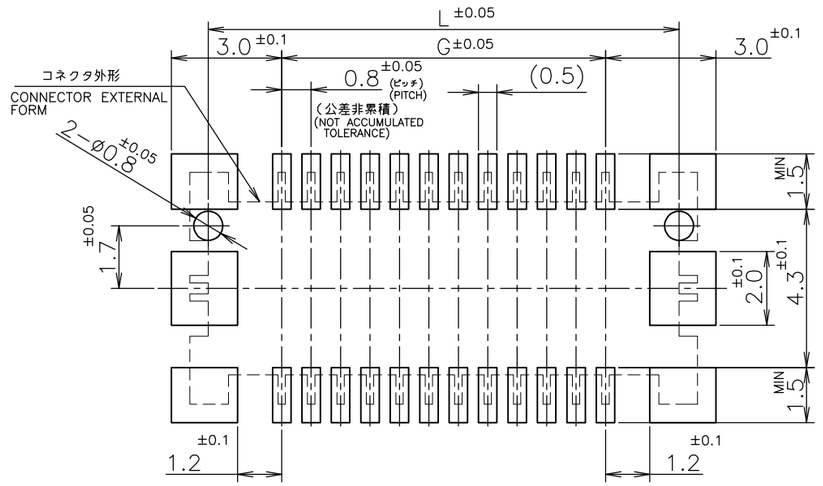

参考基板加工寸法(t=0.6 MIN.)
REFERENCE P.C. BOARD LAYOUT
(SCALE 6:1)

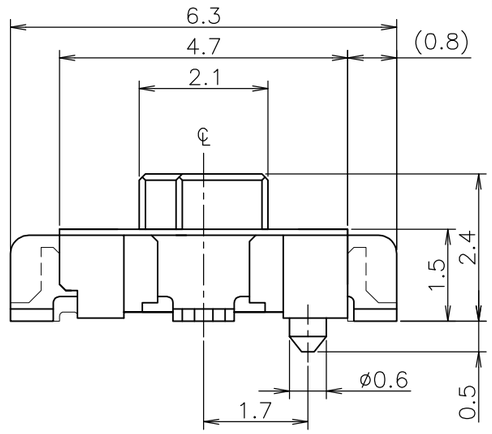

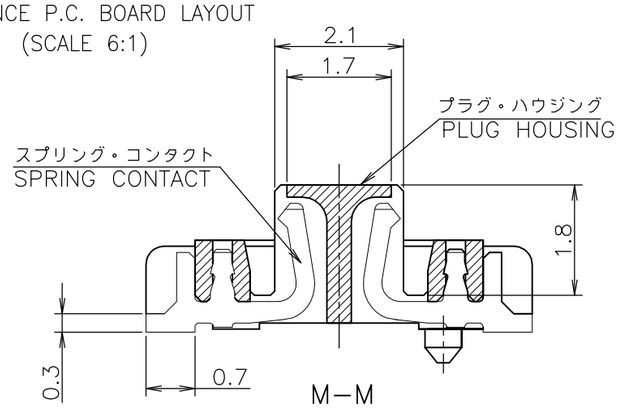

0.410	23.2	〃	24.2	20.75	19.2	50
~~0.340~~	~~19.2~~	~~0.4~~	~~20.2~~	~~16.75~~	~~15.2~~	~~40~~
0.270	15.2	〃	16.2	12.75	11.2	30
0.228	12.8	0.4	13.8	10.35	8.8	24
0.172	9.6	0.4	10.6	7.15	5.6	16
0.158	8.8	〃	9.8	6.35	4.8	14
0.144	8.0	0.4	9.0	5.55	4.0	12
重量(g) WEIGHT	L	K	J	H	G	極数 POS

△2 材料：ハウジング – 6T NYLON (高耐熱性ナイロン)
ガラス30%, 色：ベージュ
コンタクト – 燐青銅・錫めっき(0.2t)
テール プレート – 燐青銅・錫めっき(0.2t)

△2 MATERIAL: HOUSING – 6T NYLON (HIGH HEAT–RESISTED NYLON), GF30%, COLOR: BEIGE.
CONTACT – POST–TIN/PHOS–BROZ(0.2t)
TAIL PLATE – POST–TIN/PHOS–BROZ(0.2t)

THIS DRAWING IS A CONTROLLED DOCUMENT.

DIMENSIONS: 単位： 粍 mm

TOLERANCES UNLESS OTHERWISE SPECIFIED: 一般公差
0 PLC ± 0.2
1 PLC ± 0.2
2 PLC ± 0.2
3 PLC ± 0.2
4 PLC ± 0.2
ANGLES ± 3°

MATERIAL 材料 SEE NOTE △2 注△2参照
FINISH 仕上 SEE NOTE △2 注△2参照

DWN
CHK
APVD
PRODUCT SPEC 製品規格
APPLICATION SPEC 取付適用規格
WEIGHT

TE Connectivity

NAME 名称 ON TAPING EMBOSS PLUG ASSEMBLY WITH BOSS 0.8mm PITCH BOARD TO BOARD CONNECTOR MATING HEIGHT 3.0mm

SIZE	CAGE CODE	DRAWING NO 番号	RESTRICTED TO
A3	00779	C-179396	—

CUSTOMER DRAWING | SCALE 尺度 10:1 | SHEET 2 OF 2 | REV H2