THIS DRAWING IS UNPUBLISHED. RELEASED FOR PUBLICATION –,– .
© COPYRIGHT – By – ALL RIGHTS RESERVED.

| LOC | DIST |
|---|---|
| FT | 0 |

REVISIONS

| P | LTR | DESCRIPTION | DATE | DWN | APVD |
|---|---|---|---|---|---|
| | C1 | REVISED PER ECO–11–004917 | 11MAR11 | RK | HMR |

1. MARKED USING WHITE INK AS SHOWN.
2. SCREWS BOTTOMED.
3. OBSOLETE PARTS: OBSOLETE CIS STREAMLINING PER D.RENAUD/D.SINISI

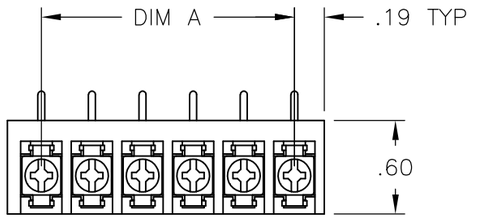


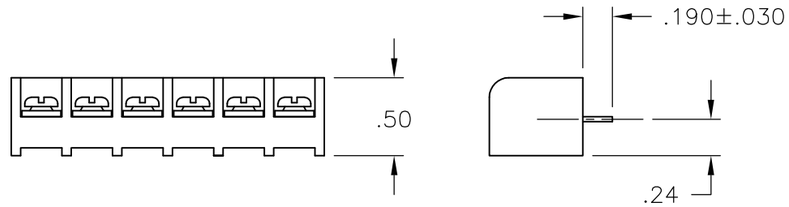


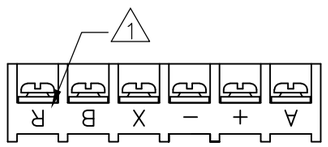


1546283–1

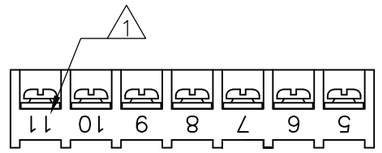


3–1437648–4

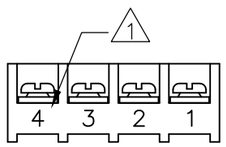


2–1437648–4

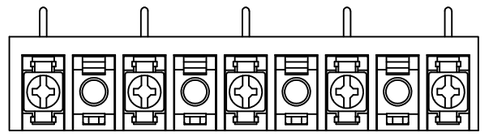

1–1546283–9

| | DIM A REF | NO OF POS | CATALOG NUMBER | PART NO. |
|---|---|---|---|---|
| | 8.775 | 28 | 4PCR–28–006 | 1546279–1 |
| | 8.450 | 27 | 4PCR–27–006 | 1–1546283–6 |
| | 8.125 | 26 | 4PCR–26–006 | 1–1546283–5 |
| | 7.800 | 25 | 4PCR–25–006 | 1–1546283–4 |
| | 7.475 | 24 | 4PCR–24–006 | 9–1546119–1 |
| | 7.150 | 23 | 4PCR–23–006 | 4–1437648–9 |
| | 6.825 | 22 | 4PCR–22–006 | 1–1546283–3 |
| | 6.500 | 21 | 4PCR–21–006 | 1–1546283–2 |
| | 6.175 | 20 | 4PCR–20–006 | 1–1546283–1 |
| | 5.850 | 19 | 4PCR–19–006 | 1–1546283–0 |
| | 5.525 | 18 | 4PCR–18–006 | 1546283–9 |
| | 5.200 | 17 | 4PCR–17–006 | 4–1437648–8 |
| | 4.875 | 16 | 4PCR–16–006 | 1546283–8 |
| | 4.550 | 15 | 4PCR–15–006 | 1546283–7 |
| | 4.225 | 14 | 4PCR–14–006 | 1546283–6 |
| | 3.900 | 13 | 4PCR–13–006 | 1546283–5 |
| | 3.575 | 12 | 4PCR–12–006 | 9–1546119–0 |
| | 3.250 | 11 | 4PCR–11–006 | 1546283–4 |
| | 2.925 | 10 | 4PCR–10–006 | 8–1546119–9 |
| | 2.600 | 9 | 4PCR–05–526 | 1–1546283–9 |
| 2 3 OBSOLETE | 2.600 | 9 | 4PCR–09–518 | ~~1546283–3~~ |
| | 2.600 | 9 | 4PCR–09–006 | 4–1437648–1 |
| | 2.275 | 8 | 4PCR–08–006 | 3–1437648–8 |
| 3 OBSOLETE | 1.950 | 7 | 4PCR–07–444 | ~~3–1437648–4~~ |
| | 1.950 | 7 | 4PCR–07–006 | 8–1546119–8 |
| 2 3 OBSOLETE | 1.625 | 6 | 4PCR–06–517 | ~~1546283–2~~ |
| | 1.625 | 6 | 4PCR–06–519 | 1546283–1 |
| | 1.625 | 6 | 4PCR–06–006 | 3–1437648–1 |
| | 1.300 | 5 | 4PCR–05–006 | 2–1437648–8 |
| 3 OBSOLETE | .975 | 4 | 4PCR–04–468 | ~~2–1437648–4~~ |
| | .975 | 4 | 4PCR–04–006 | 2–1437648–3 |
| | .650 | 3 | 4PCR–03–006 | 2–1437648–0 |
| | .325 | 2 | 4PCR–02–006 | 1–1437648–8 |

THIS DRAWING IS A CONTROLLED DOCUMENT.

DIMENSIONS: INCHES

TOLERANCES UNLESS OTHERWISE SPECIFIED:
0 PLC ± –
1 PLC ± –
2 PLC ± .01
3 PLC ± .005
4 PLC ± –
ANGLES ± 1°

MATERIAL –

FINISH –

| | | |
|---|---|---|
| DWN | S SCHLEGEL | 9/26/03 |
| CHK | S. YODER | 9/26/03 |
| APVD | S. YODER | 9/26/03 |
| PRODUCT SPEC | – | |
| APPLICATION SPEC | – | |
| WEIGHT | – | |

TE Connectivity

NAME 4PCR–XX–006 ASSEMBLY

| SIZE | CAGE CODE | DRAWING NO | RESTRICTED TO |
|---|---|---|---|
| A3 | 00779 | C–2–1437648–0 | – |

CUSTOMER DRAWING

| SCALE | SHEET | REV |
|---|---|---|
| NTS | 1 OF 2 | C1 |

THIS DRAWING IS UNPUBLISHED. RELEASED FOR PUBLICATION –,– .
© COPYRIGHT – By – ALL RIGHTS RESERVED.

| LOC | DIST |
|---|---|
| FT | 0 |

REVISIONS

| P | LTR | DESCRIPTION | DATE | DWN | APVD |
|---|---|---|---|---|---|
| | – | SEE SHEET 1 | – | — | — |

| DIM A REF | NO OF POS | CATALOG NUMBER | PART NO. |
|---|---|---|---|
| 9.425 | 30 | 4PCR–30–006 | 1–1546283–8 |
| 9.100 | 29 | 4PCR–29–006 | 1–1546283–7 |

THIS DRAWING IS A CONTROLLED DOCUMENT.

DIMENSIONS: INCHES

TOLERANCES UNLESS OTHERWISE SPECIFIED:

| | |
|---|---|
| 0 PLC | ± – |
| 1 PLC | ± – |
| 2 PLC | ± .01 |
| 3 PLC | ± .005 |
| 4 PLC | ± – |
| ANGLES | ± 1° |

MATERIAL: –

FINISH: –

DWN S SCHLEGEL 9/26/03
CHK S. YODER 9/26/03
APVD S. YODER 9/26/03
PRODUCT SPEC —
APPLICATION SPEC —
WEIGHT —

CUSTOMER DRAWING

TE Connectivity

NAME: 4PCR–XX–006 ASSEMBLY

| SIZE | CAGE CODE | DRAWING NO | RESTRICTED TO |
|---|---|---|---|
| A3 | 00779 | C–2–1437648–0 | — |

| SCALE | SHEET | REV |
|---|---|---|
| NTS | 2 OF 2 | C1 |