
THIS DRAWING IS UNPUBLISHED. RELEASED FOR PUBLICATION -
© COPYRIGHT copyright_date ALL RIGHTS RESERVED.

LOC	DIST
IR	-

REVISIONS

P	LTR	DESCRIPTION	DATE	DWN	APVD
	U	ECR-05-012760	1-OCT-05	-	JB
	V	ECR-10-020218	28DEC2010	PS	RRP
	W	ECO-13-015831	90CT2013	AD	SH
	-	-	-	-	-

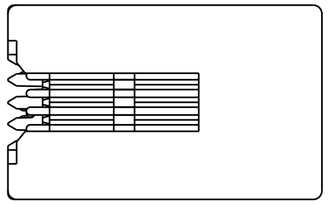


NOTES:


1 TOLERANCE UNLESS OTHERWISE SPECIFIED: 0,15.


2 BULK PACKAGING: TRUE POSITIONING OF THE SOLDERTINES IS NOT GUARANTEED.


3 SUPERSEDED BY 1-215876-3


4 SUPERSEDED BY 215875-1

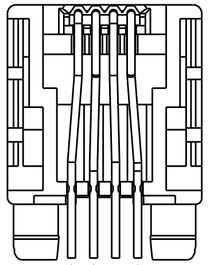


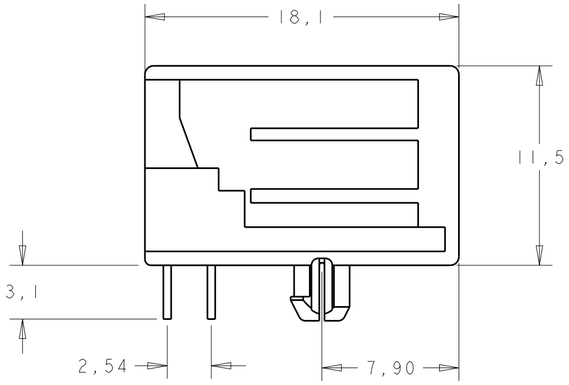


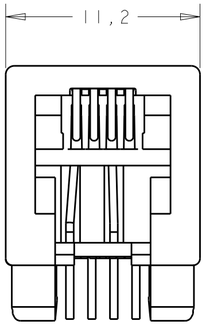

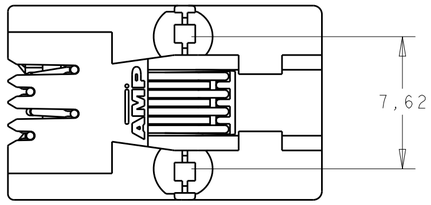

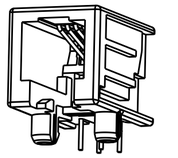

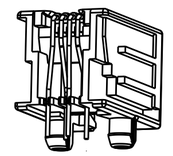

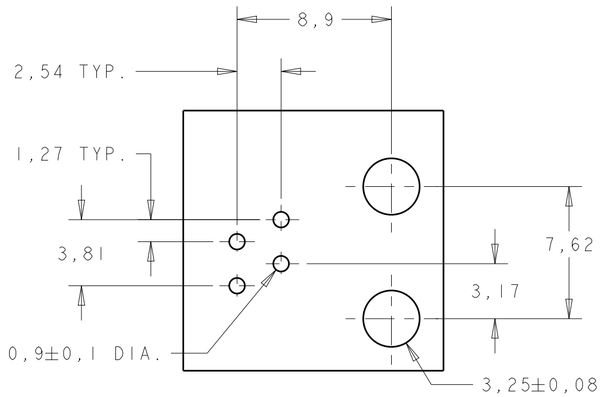

PRINTED CIRCUIT BOARD LAYOUT

(VIEW SHOWN IS CIRCUIT (NON-COMPONENT) SIDE OF BOARD.)
PRINTED CIRCUIT BOARD THICKNESS: 1,6mm NOMINAL.
TOLERANCE UNLESS OTHERWISE SPECIFIED:±0,05.

OVERALL:Ni 1.27µm MIN. ALL OVER THE CONTACTS SOLDER ZONE: Sn 2.5µm MIN. ON THE SOLDER ZONE OF THE CONTACT MATING ZONE: PLATING CONFIRMS TO PRODUCT REQUIREMENTS AS PER SPECIFICATION 108-19064	HOUSING, COLOR BLACK: PBT 20% GF, UL 94V-O CONTACT INSERT: PBT, UL 94V-O CONTACTS: PH, BRONZE	290 PCS IN A TRAY	1-215875-3
		50 PCS IN A TUBE (SEE SHEET 2)	3-215875-3
		BULK PACKAGED IN A BOX	4 ~~2-215875-1~~
		~~126 PIECES IN MULTI TUBE~~	3 ~~1-215875-1~~
		TAPE MOUNTED 1000pcs./reel	215875-1
FINISH	MATERIAL	PACKAGING	PARTNUMBER

THIS DRAWING IS A CONTROLLED DOCUMENT.

DIMENSIONS: mm

TOLERANCES UNLESS OTHERWISE SPECIFIED:
0 PLC ±-
1 PLC ±-
2 PLC ±-
3 PLC ±-
4 PLC ±-
ANGLES ±-

MATERIAL -

FINISH -

DWN	E.v.EIJK -
CHK	M.v.ESSEN -
APVD	R.SMEETS -
PRODUCT SPEC	108-19064
APPLICATION SPEC	114-19019
WEIGHT	-

TE Connectivity

NAME
MODULAR JACK SIDE ENTRY 4/4
FOR PRINTED CIRCUIT BOARD
-

SIZE	CAGE CODE	DRAWING NO	RESTRICTED TO
A2	00779	C-215875	-

CUSTOMER DRAWING | SCALE 4:1 | SHEET 1 OF 2 | REV W

THIS DRAWING IS UNPUBLISHED. RELEASED FOR PUBLICATION -
© COPYRIGHT copyright_date ALL RIGHTS RESERVED.

LOC	DIST
IR	-


REVISIONS

P	LTR	DESCRIPTION	DATE	DWN	APVD
	-	SEE SHEET 1	-	-	-
	-	-	-	-	-
	-	-	-	-	-
	-	-	-	-	-


NOTES:

5 TUBE IS TRANSPARANT PVC.

6 TUBE IS CLOSED AT BOTH ENDS BY A TAPE.

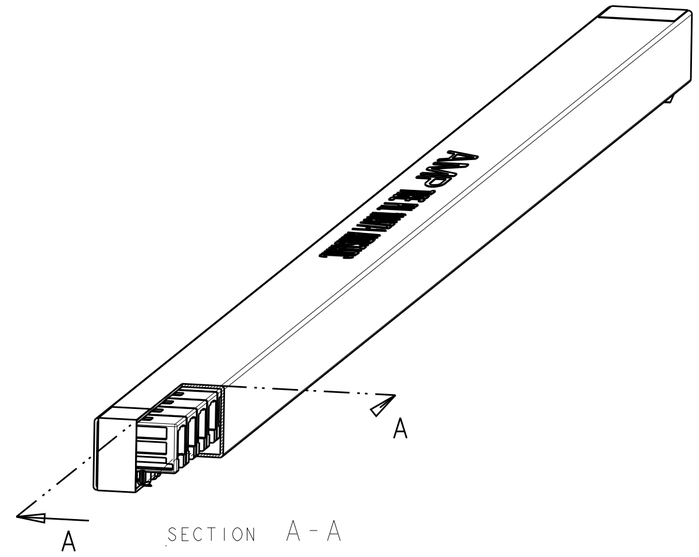

SECTION A-A

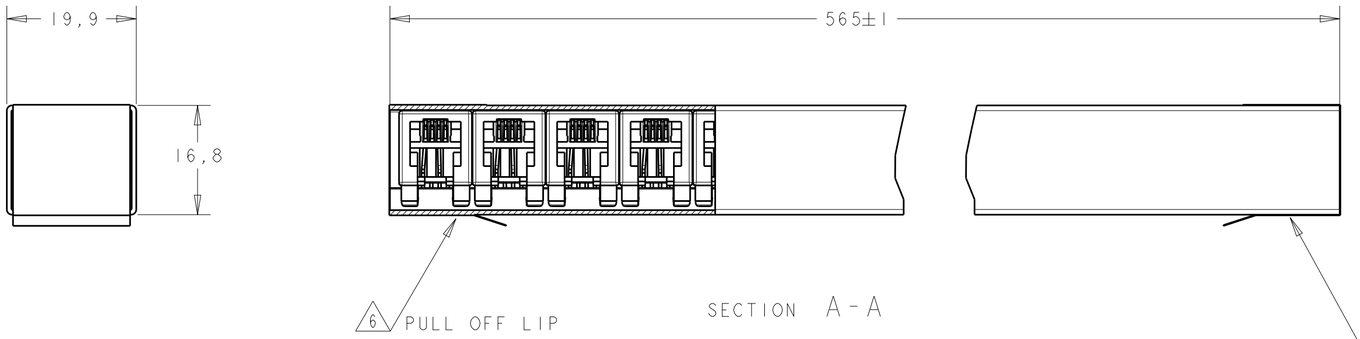

SECTION A-A

THIS DRAWING IS A CONTROLLED DOCUMENT.

DIMENSIONS: mm

TOLERANCES UNLESS OTHERWISE SPECIFIED:
0 PLC ±-
1 PLC ±-
2 PLC ±-
3 PLC ±-
4 PLC ±-
ANGLES ±-

MATERIAL -

FINISH -

DWN E.v.EIJK -
CHK M.v.ESSEN -
APVD R.SMEETS -
PRODUCT SPEC 108-19064
APPLICATION SPEC 114-19019
WEIGHT -

TE Connectivity

NAME MODULAR JACK SIDE ENTRY 4/4 FOR PRINTED CIRCUIT BOARD -

SIZE	CAGE CODE	DRAWING NO	RESTRICTED TO
A2	00779	C-215875	-

CUSTOMER DRAWING | SCALE 4:1 | SHEET 2 OF 2 | REV W