
THIS DRAWING IS UNPUBLISHED. RELEASED FOR PUBLICATION –,– .
© COPYRIGHT – BY TYCO ELECTRONICS CORPORATION. ALL INTERNATIONAL RIGHTS RESERVED.

LOC	DIST
G	14

REVISIONS

P	LTR	DESCRIPTION	DATE	DWN	APVD
	G1	REDRAWN PER ECO-09-005960	14APR09	HMR	JR

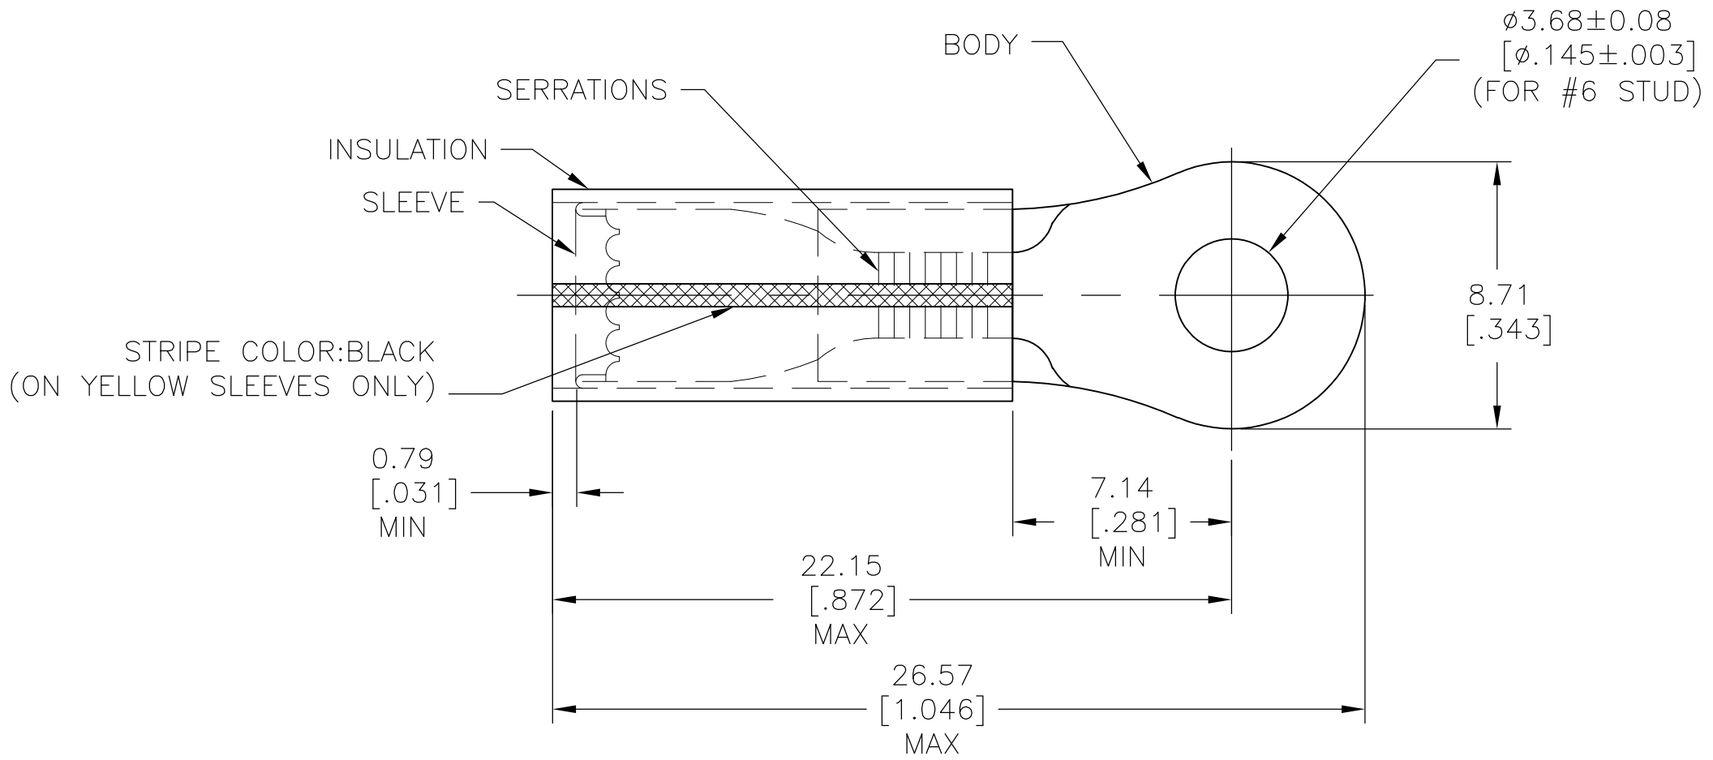

FOR 3.81[.150] TO 5.84[.230] WIRE INSULATION DIA
TONGUE MATERIAL THK = 1.22±0.05[.048±.002]

	QTY	DESCRIPTION	PART NO	MATERIAL & FINISH
OBSOLETE	~~1~~	~~WIRE TERMINAL~~	~~2-33724-2~~	BODY & SLEEVE: (SEE BELOW) INSULATION: NYLON COLOR: ORANGE
OBSOLETE	1	33724 ON TAPE	~~2-33724-1~~	BODY: COPPER (ASTM-B152) TIN PL (ASTM-B545) SLEEVE: COPPER (ASTM-B152) INSULATION: YELLOW NYLON
	1	WIRE TERMINAL	33724	

THIS DRAWING IS A CONTROLLED DOCUMENT.

DIMENSIONS: mm [INCHES]

TOLERANCES UNLESS OTHERWISE SPECIFIED:
0 PLC ± –
1 PLC ± –
2 PLC ± –
3 PLC ± 0.20[.008]
4 PLC ± –
ANGLES ± 5°

MATERIAL: SEE TABLE
FINISH: SEE TABLE

DWN	RAGHAVENDRA 14APR09
CHK	JEFF RUTH 14APR09
APVD	Tom Michielutti 14APR09
PRODUCT SPEC	—
APPLICATION SPEC	—
WEIGHT	—

Tyco Electronics
Tyco Electronics Corporation
Harrisburg, PA 17105-3608

NAME
WIRE TERMINAL
P.I.D.G.-RING TONGUE
WIRE SIZE: 16-14 (HD)

SIZE	CAGE CODE	DRAWING NO	RESTRICTED TO
A3	00779	C-33724	—

CUSTOMER DRAWING | SCALE 5:1 | SHEET 1 OF 1 | REV G1