

THIS DRAWING IS UNPUBLISHED. RELEASED FOR PUBLICATION -,- .
© COPYRIGHT - By - ALL RIGHTS RESERVED.

LOC	DIST
AD	00

REVISIONS

P	LTR	DESCRIPTION	DATE	DWN	APVD
	L1	REVISED PER ECO-11-004587	11MAR11	RK	HMR

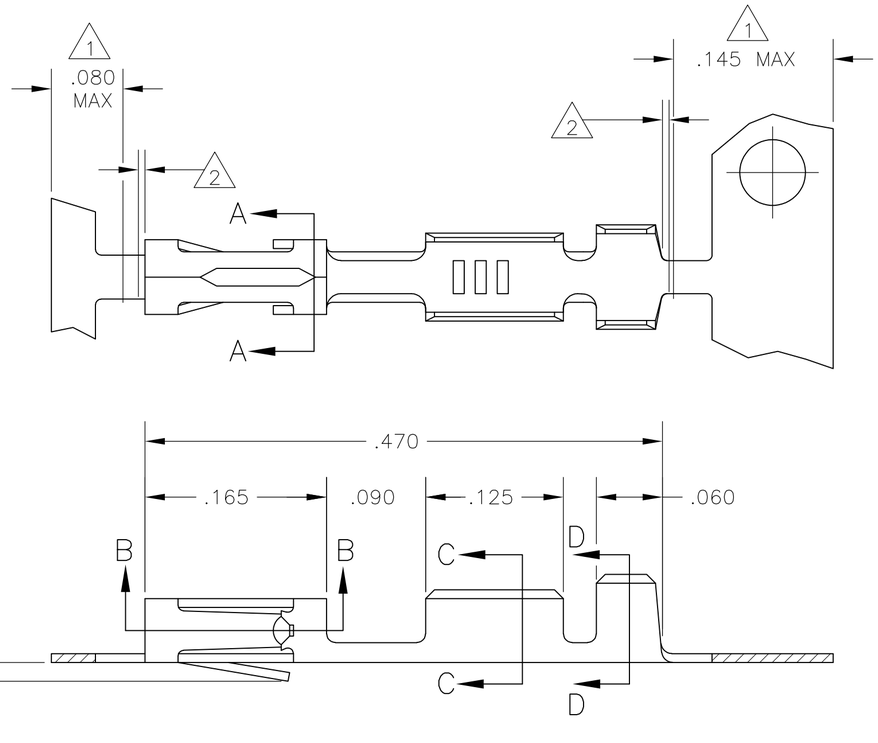

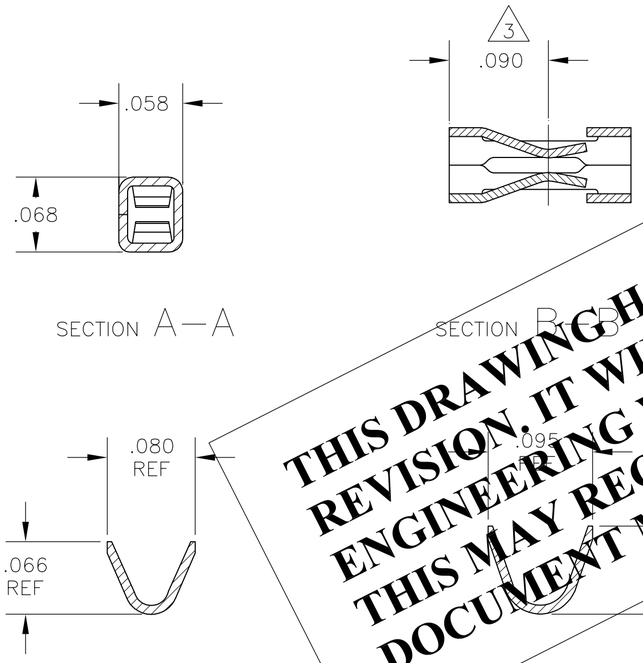

1. PLATING IS NOT REQUIRED IN THIS AREA.
2. .006 MAX LOOSE PIECE CUT-OFF.
3. POINT OF MEASUREMENT FOR PLATING THICKNESS, INSIDE BEAMS
4. .000050-.000150 PREPLATED BRIGHT TIN.
5. .000030 GOLD IN CONTACT AREA, GOLD FLASH ON THE REMAINDER, ALL OVER .000050 NICKEL.
6. .000030 GOLD OVER .000050 NICKEL ENTIRE TERMINAL.
7. .000050 GOLD OVER .000050 NICKEL ENTIRE TERMINAL.
8. .000015 GOLD IN CONTACT AREA, GOLD FLASH ON THE REMAINDER, ALL OVER .000050 NICKEL.
9. SHEARED EDGE ARE PERMITTED TO BE UNPLATED.
10. .000015 GOLD IN CONTACT AREA, .000050 NICKEL ON ENTIRE TERMINAL.
11. OBSOLETED PART NUMBER.

THIS DRAWING HAS BEEN TRANSLATED AND REFLECTS THE PREVIOUS REVISION. IT WILL REQUIRE A COMPLETE DRAWING CHECK BY PRODUCT ENGINEERING WHEN THE NEXT ECO CHANGE IS WRITTEN - THIS MAY REQUIRE A CHANGE TO THE REVISION OF THE DOCUMENT MANAGER FOLDER AND THIS DRAWING.

LOOSE PIECE PART NUMBER	STANDARD APPLICATOR PART NUMBER	FINISH	MINI APPLICATOR PART NUMBER
2-87309-5	~~OBSOLETE~~		2-87309-4
2- -3	~~OBSOLETE~~		2 -1
2- 11 -0	1- 11 -8	9 10	1 11 -9
1- 11 -7	11 -6	8	1 -2
1- 11 -6	11 -5	7	1 11 -1
1- 11 -5	11 -4	6	1 11 -0
1- -4		-3 5	-9
1-87309-3	87309-2	4	87309-8

THIS DRAWING IS A CONTROLLED DOCUMENT.

DIMENSIONS: INCHES

TOLERANCES UNLESS OTHERWISE SPECIFIED:
0 PLC ± -
1 PLC ± -
2 PLC ± -
3 PLC ± .005
4 PLC ± -
ANGLES ± -

MATERIAL: PHOS. BRONZE .008 THICK

FINISH: SEE TABLE

DWN L D RINGLEY 28JAN85
CHK R J DAVIS 30JAN85
APVD R J DAVIS 30JAN85
PRODUCT SPEC —
APPLICATION SPEC —
WEIGHT —

TE Connectivity

NAME: CONTACT, MOD V CRIMP SNAP-IN

SIZE	CAGE CODE	DRAWING NO	RESTRICTED TO
A2	00779	C-87309	—

CUSTOMER DRAWING | SCALE 10:1 | SHEET 1 OF 1 | REV L1

87309