

THIS DOCUMENT CONTAINS DATA PROPRIETARY TO PROJECTS UNLIMITED, INC. ANY USE OR REPRODUCTION, IN ANY FORM, WITHOUT PRIOR WRITTEN PERMISSION OF PROJECTS UNLIMITED, INC. IS PROHIBITED.
©2005, Projects Unlimited Inc.

| REVISIONS | | | |
|---|---|---|---|
| LTR | DESCRIPTION | DATE | APPROVED |
| – | RELEASED FROM ENGINEERING | 1/15/07 | |

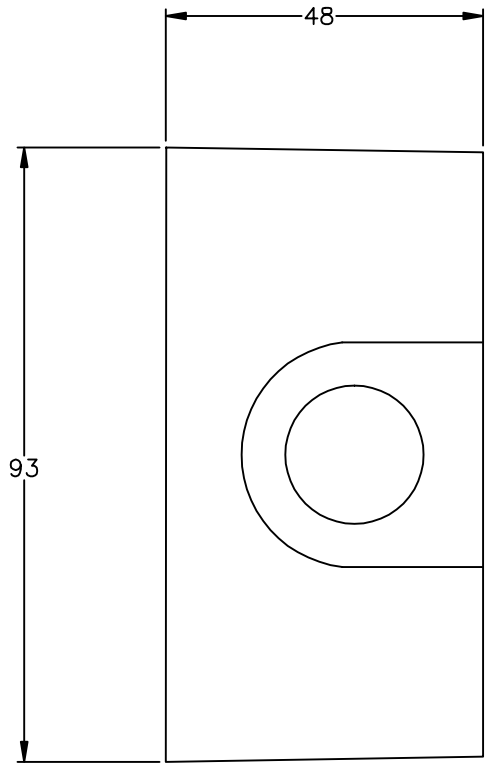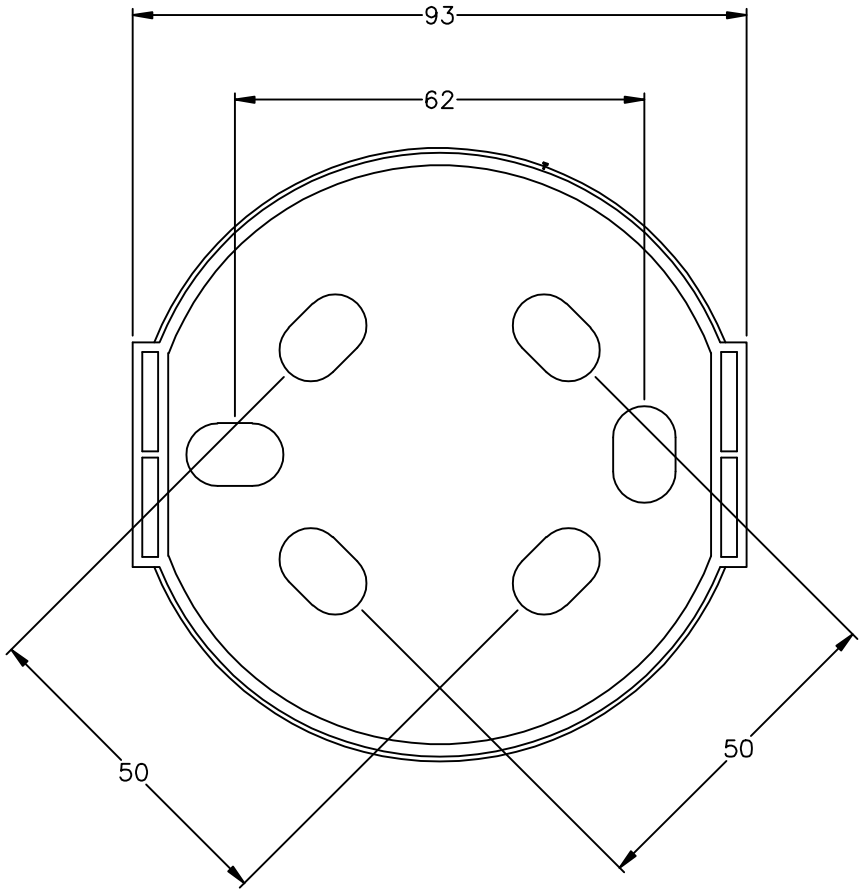


NOTES:

1. ALL DIMENSIONS ARE IN MILLIMETERS.
2. SPECIFICATION SUBJECT TO CHANGE OR WITHDRAWAL WITHOUT NOTICE.

| FILE NAME |
|---|
| AWA–DBW.dwg |

UNLESS OTHERWISE SPECIFIED: DIMENSIONS ARE IN MILLIMETERS, TOLERANCES ARE ±0.5 AND ANGLES ARE ±3'.

| APPROVALS | DATE |
|---|---|
| DRAWN J.D. | 1/07 |
| CHECKED D.F. | 1/07 |
| APPROVED B.R. | 1/07 |
| DO NOT SCALE DRAWING | |

projects ® unlimited Dayton , Ohio

# DEEP BASE

| SIZE | DRAWING NO. |
|---|---|
| A | AWA–DBW |

SCALE: N.T.S. SHEET 1 OF 1