

THIS DRAWING IS UNPUBLISHED. RELEASED FOR PUBLICATION –,– .
© COPYRIGHT – By – ALL RIGHTS RESERVED.

LOC	DIST
AF	50

REVISIONS

P	LTR	DESCRIPTION	DATE	DWN	APVD
	L	REVISED PER ECR–12–013459	28NOV2012	KH	PD

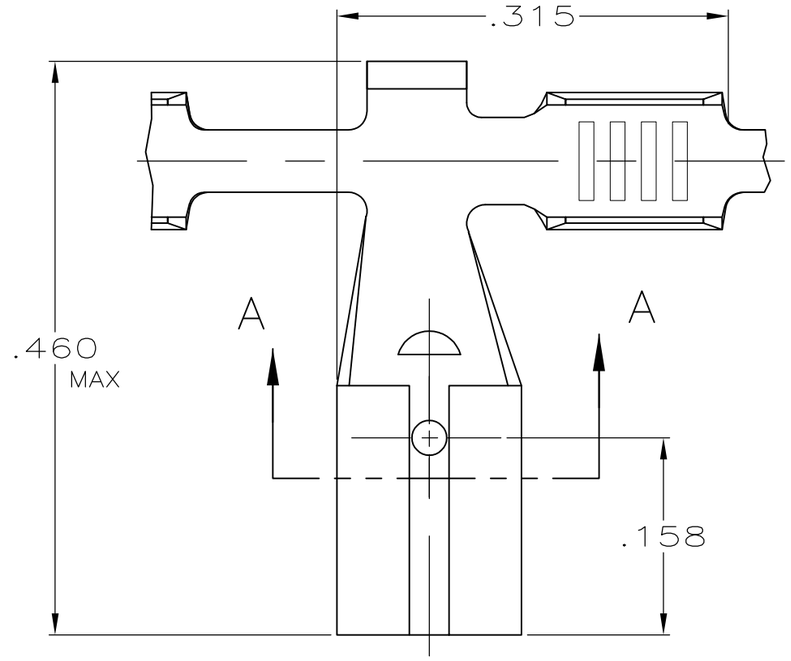


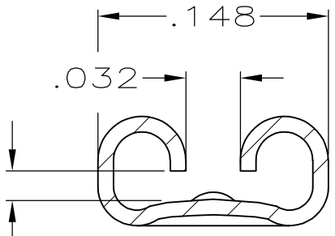



SECTION A–A
SCALE 10:1

1 CONTINUOUS STRIP ON REELS

2 TO BE REELED WITH PAPER.

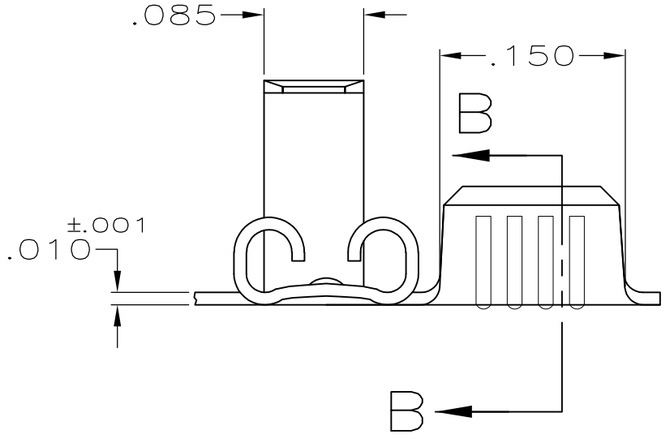

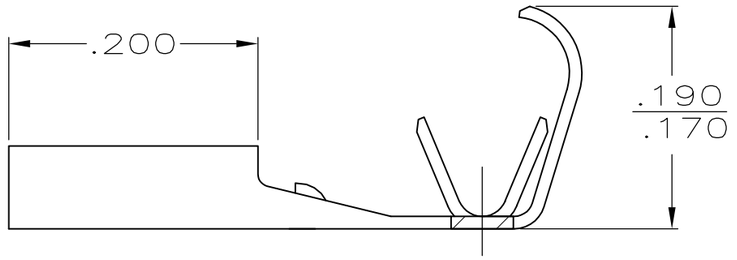

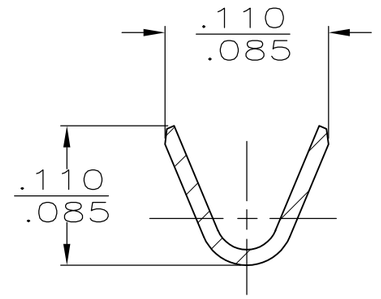

SECTION B–B
SCALE 10:1

OBSOLETE	~~#4H BRASS~~	.065–.100 DIA	22–18 AWG	.032	~~61971–3~~ 2
OBSOLETE	~~T4 PHOS BRZ.~~				~~61971–2~~
	BRASS				61971–1
	MATERIAL	INSULATION RANGE	WIRE SIZE	MATING TAB THK ±.001	PART NO

THIS DRAWING IS A CONTROLLED DOCUMENT.

DIMENSIONS: INCHES

TOLERANCES UNLESS OTHERWISE SPECIFIED:
0 PLC ± –
1 PLC ± –
2 PLC ± –
3 PLC ± .015
4 PLC ± –
ANGLES ± –

MATERIAL: SEE TABLE

FINISH: PRE–TIN

DWN	JR RUTH 4/24/91
CHK	MS FEHER 4/24/91
APVD	C MEYERS 4/24/91
PRODUCT SPEC	—
APPLICATION SPEC	—
WEIGHT	—

TE Connectivity

NAME: RECEPTACLE, FASTON, FLAG, .110 SERIES

SIZE	CAGE CODE	DRAWING NO	RESTRICTED TO
A3	00779	C–61971	—

CUSTOMER DRAWING

SCALE	SHEET	REV
8:1	1 OF 1	L