
THIS DRAWING IS UNPUBLISHED. RELEASED FOR PUBLICATION 20
© COPYRIGHT 20 BY - ALL RIGHTS RESERVED.


LOC	DIST
GP	00

REVISIONS


P	LTR	DESCRIPTION	DATE	DWN	APVD
	A1	REVISED PER ECO-09-025699	11-DEC-2009	KK	AEG
	A2	REVISED PER ECO-12-010437	28SEP2012	CJV	DLG
	B	REVISED PER ECO-15-018557	30DEC2015	TX	SH


1. MATERIAL: LCP, BLACK.
2. MATERIAL: PHOSPHOR BRONZE PER ASTM B 103.
3. FINISH: 0.76µm MIN GOLD PLATE PER ASTM B 488, APPLIES TO INTERFACE AREA AND 2.03µm MIN TIN PLATE SOLDER TAILS, ALL OVER 3.81µm MIN NICKEL PLATE PER QQ-N-290.
4. DATUM AND BASIC DIMENSION ESTABLISHED BY CUSTOMER.
5. WITH KAPTON PLACEMENT DOT INSTALLED.
6. PACKAGED IN TUBES.
7. PACKAGED IN TAPE AND REEL.
8. CONNECTOR PIN IDENTIFIERS: SYMETRICAL VERTICAL CONNECTORS CAN BE APPLIED TO BOARD IN EITHER ORIENTATION.
9. FINISH: 0.38µm MIN GOLD PLATE PER ASTM B 488, APPLIES TO INTERFACE AREA AND 2.03µm MIN TIN PLATE SOLDER TAILS, ALL OVER 3.81µm MIN NICKEL PLATE PER QQ-N-290.
10. OBSOLETE PARTS: OBSOLETE CIS STREAMLINING PER D.RENAUD/D.SINISI

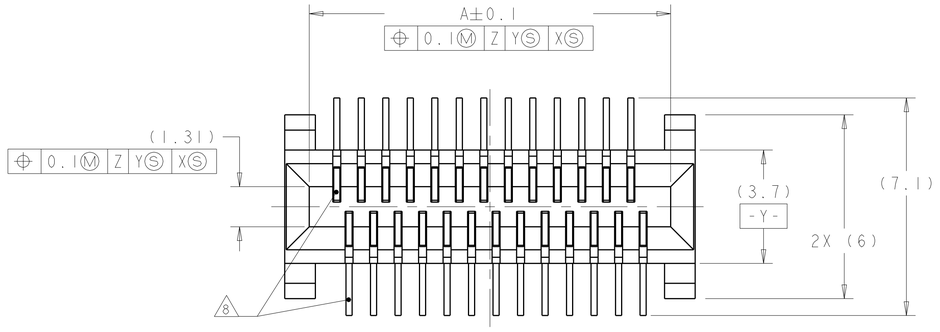


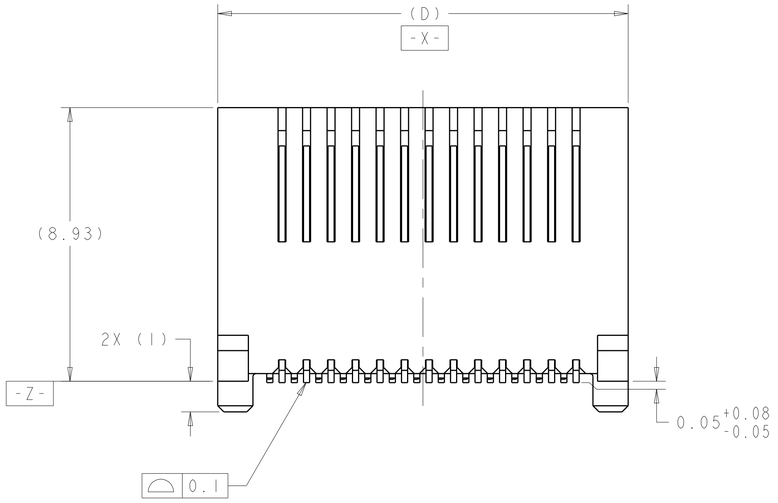

ALL CONTACT SOLDER TAIL SURFACES

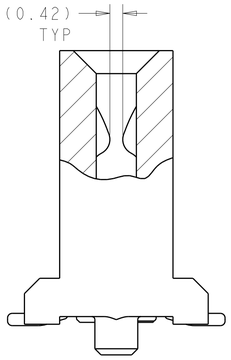


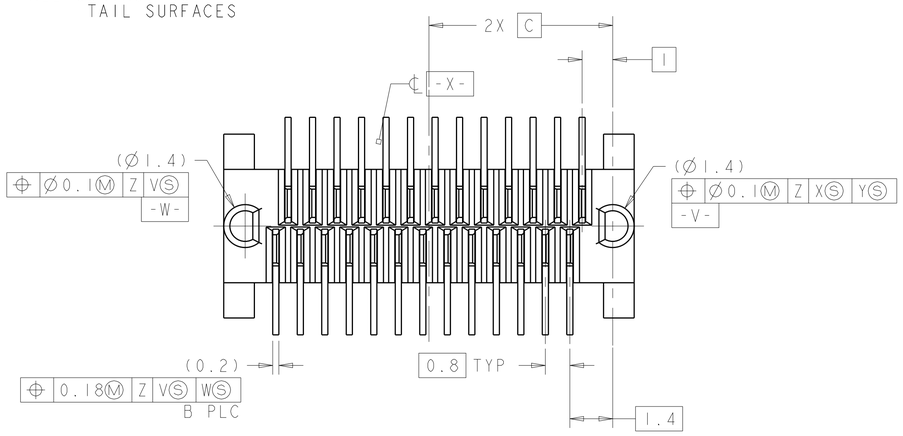

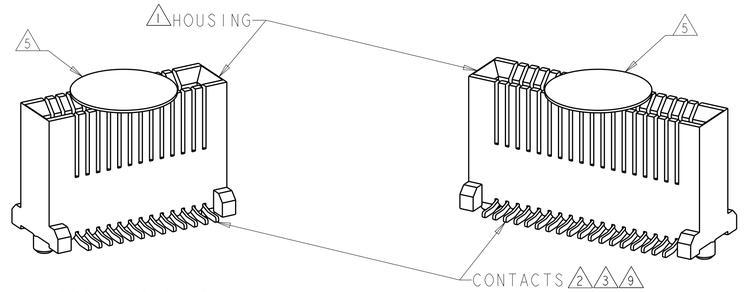

1888020-3 & -7
SCALE 5:1

1888020-4 & -8, 1-1888020-0
SCALE 5:1

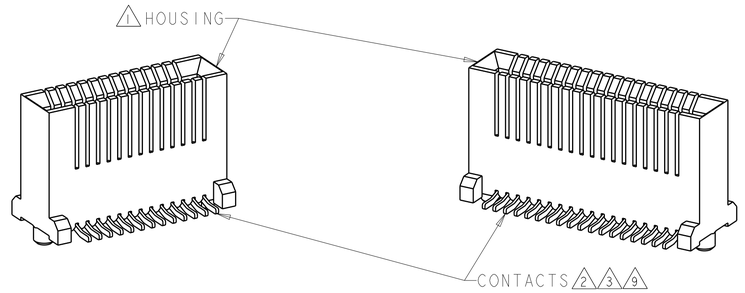

1888020-1 & -5
SCALE 5:1

1888020-2 & -6
SCALE 5:1

OBSOLETE	9	7	-	-	-	-	-	-	-	1888020-6 5	1888020-8
		7	-	-	-	-	-	-	-	1888020-5 5	~~1888020-7~~
		6	36	16	17.4	8	36	15.8	36	-	1888020-6
OBSOLETE		6	26	12	13.4	6	26	11.8	26	-	~~1888020-5~~
	3	7	-	-	-	-	-	-	-	1888020-2 5	1-1888020-0
		7	-	-	-	-	-	-	-	1888020-2 5	1888020-4
OBSOLETE		7	-	-	-	-	-	-	-	1888020-1 5	~~1888020-3~~
		6	36	16	17.4	8	36	15.8	36	-	1888020-2
10 OBSOLETE		6	26	12	13.4	6	26	11.8	26	-	1888020-1
	FINISH	PACKAGING	N	E	D	C	B	A	POSN	MADE FROM	PART NUMBER

THIS DRAWING IS A CONTROLLED DOCUMENT. DIMENSIONING AND TOLERANCING PER ASME Y14.5M-2009

DIMENSIONS: mm

TOLERANCES UNLESS OTHERWISE SPECIFIED:
0 PLC ±
1 PLC ±
2 PLC ±
3 PLC ±
4 PLC ±
ANGLES ±

MATERIAL SEE NOTES
FINISH SEE TABLE

DWN M.E.COWHER 01JUL05
CHK R.R.HENRY 01JUL05
APVD R.R.HENRY 01JUL05
PRODUCT SPEC 108-2234
APPLICATION SPEC -
WEIGHT -

TE Connectivity

NAME EVERCLEAR Mini-SAS VERTICAL RECEPTACLE CONNECTOR ASSEMBLY, SURFACE MOUNT

SIZE	CAGE CODE	DRAWING NO	RESTRICTED TO
A1	00779	C-1888020	-


CUSTOMER DRAWING | SCALE 10:1 | SHEET 1 OF 2 | REV B

THIS DRAWING IS UNPUBLISHED. RELEASED FOR PUBLICATION 20
© COPYRIGHT 20 BY - ALL RIGHTS RESERVED.

LOC	DIST

REVISIONS

P	LTR	DESCRIPTION	DATE	DWN	APVD
	-	SEE SHEET 1	-	-	-

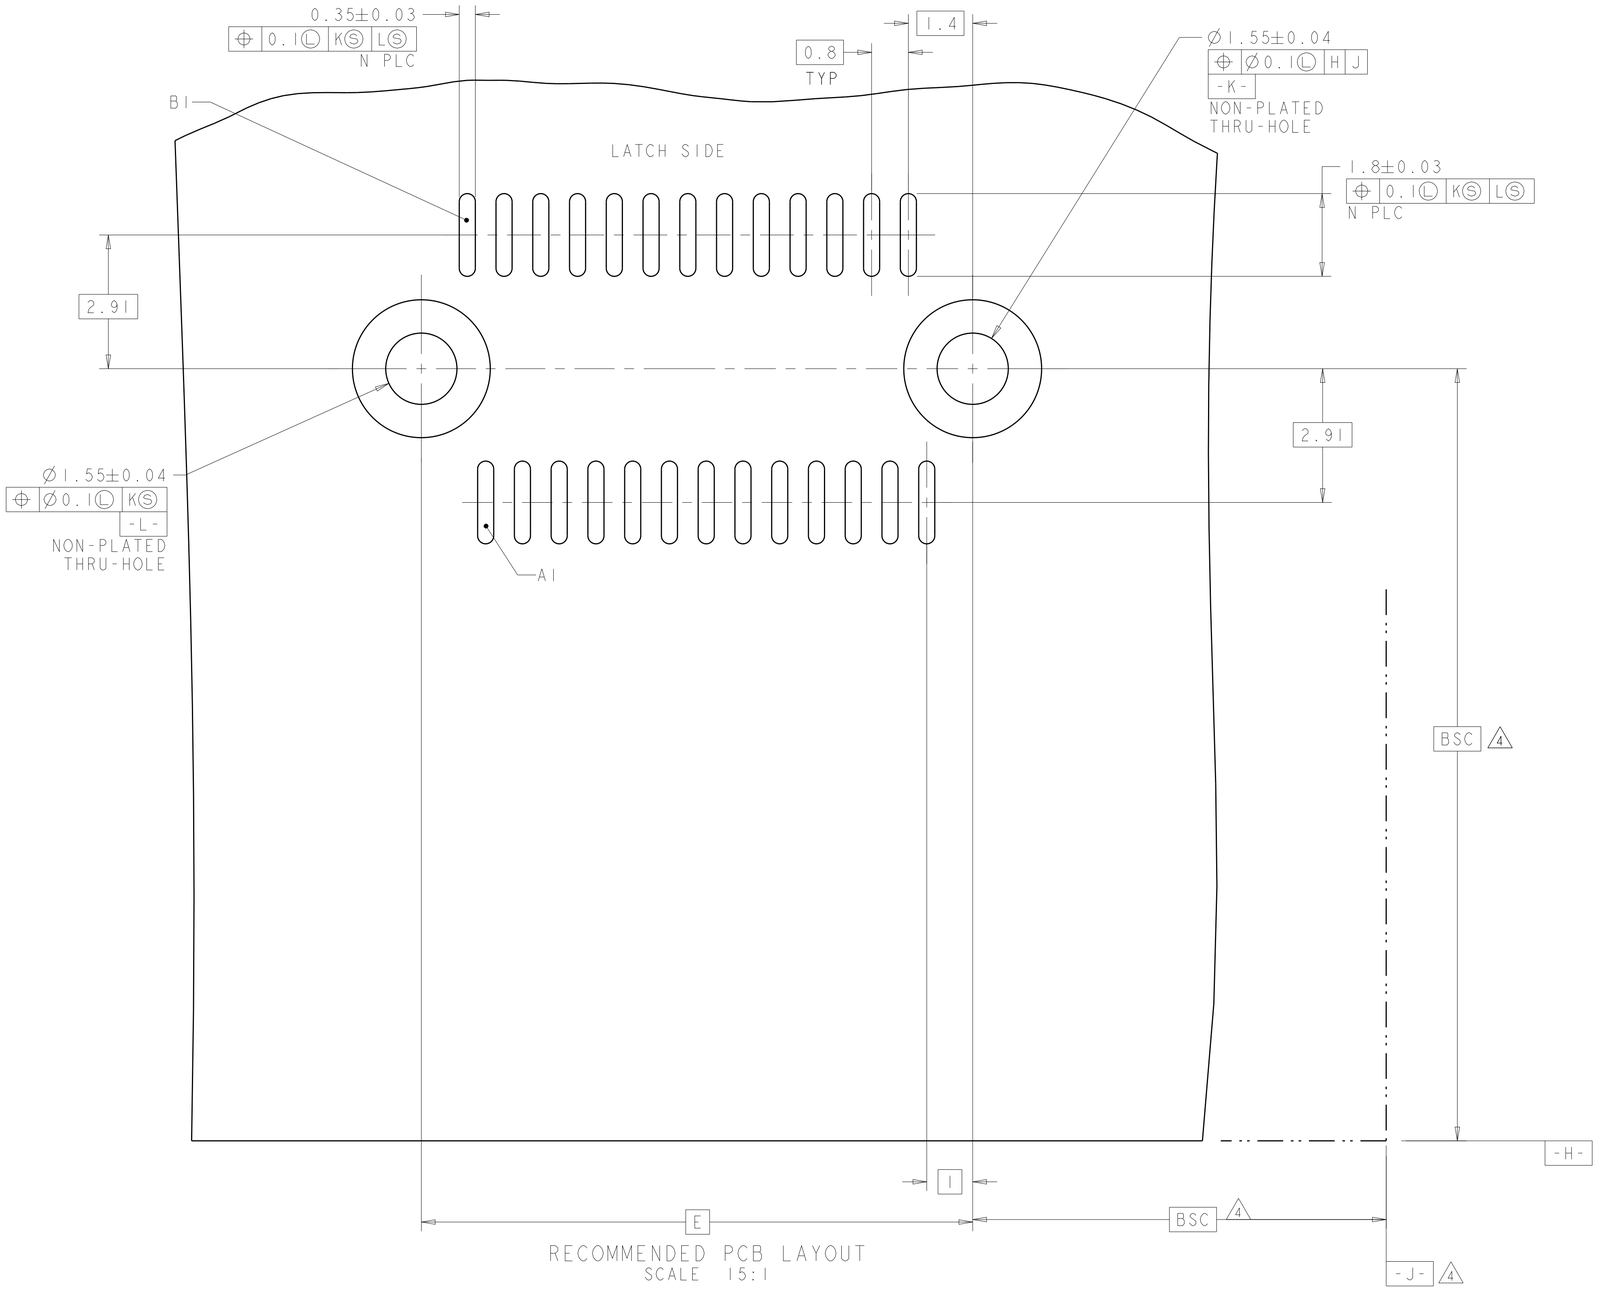

RECOMMENDED PCB LAYOUT
SCALE 15:1

THIS DRAWING IS A CONTROLLED DOCUMENT. DIMENSIONING AND TOLERANCING PER ASME Y14.5M-2009

DIMENSIONS: mm

TOLERANCES UNLESS OTHERWISE SPECIFIED:
0 PLC ±
1 PLC ±
2 PLC ±
3 PLC ±
4 PLC ±
ANGLES ±

MATERIAL: SEE NOTES

FINISH: SEE TABLE

DWN M.E.COWHER 01JUL05
CHK R.R.HENRY 01JUL05
APVD R.R.HENRY 01JUL05

PRODUCT SPEC: 108-2234
APPLICATION SPEC: -
WEIGHT: -

TE Connectivity

NAME: EVERCLEAR Mini-SAS VERTICAL RECEPTACLE CONNECTOR ASSEMBLY, SURFACE MOUNT

SIZE	CAGE CODE	DRAWING NO	RESTRICTED TO
A1	00779	C-1888020	-

CUSTOMER DRAWING | SCALE 10:1 | SHEET 2 OF 2 | REV B