THIS DRAWING IS UNPUBLISHED. RELEASED FOR PUBLICATION –,– .
© COPYRIGHT – By – ALL RIGHTS RESERVED.

LOC	DIST
FT	0

REVISIONS

P	LTR	DESCRIPTION	DATE	DWN	APVD
	L4	WIRE SIZE CORRECTION	05MAR2015	CR	PS

MATERIALS:
HOUSING: POLYAMIDE, UL94V–0
TERMINALS: COPPER ALLOY, TIN PLATED
SCREWS: STEEL, ZINC PLATED, EXCEPT WHERE NOTED.

ELECTRICAL:
RATING: 20A, 150V(300V LIMITED RATING)
UL & CSA.

MECHANICAL:
WIRE RANGE: 12 AWG – 22 AWG
MAXIMUM TIGHTENING TORQUE: 7 IN–LBS.

1 SCREWS ARE ALL BOTTOMED, NO RUNNING TORQUE.


△2 PERMANENT WHITE LETTERING.


△3 SCREWS ARE NICKEL PLATED BRASS.


△4 PRELIMINARY PART NUMBER.


△5 PCB RETENTION FEATURE.

△6 OBSOLETE PARTS: OBSOLETE CIS STREAMLINING PER D.RENAUD/D.SINISI

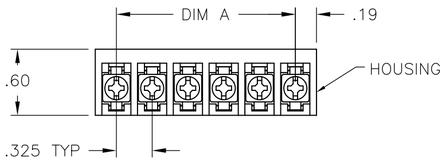


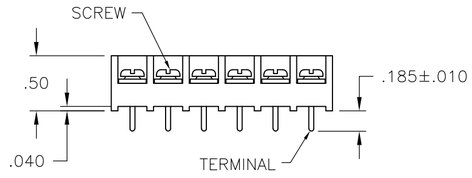

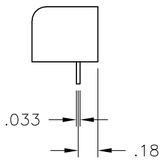


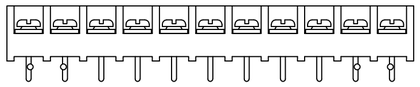

2–796607–1

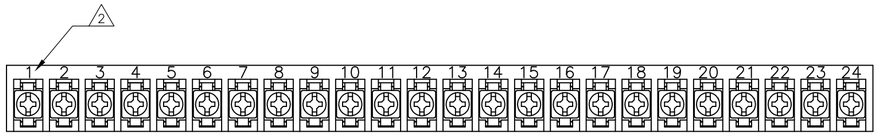

4–1437649–0

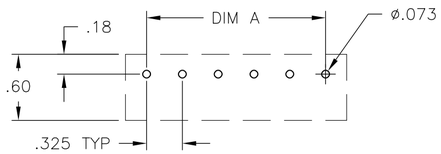

RECOMMENDED HOLE LAYOUT
TOLERANCE ±.002, UNLESS OTHERWISE SPECIFIED

	DIM. "A"	NO. OF POS.	CATALOG NUMBER	TE PART NO.
	9.425	30	4PCV–30–006	1–1546158–3
	9.100	29	4PCV–29–006	1–796607–5
	8.775	28	4PCV–28–006	1–796607–4
	8.450	27	4PCV–27–006	1–1546158–2
	8.125	26	4PCV–26–006	1–796607–3
	7.800	25	4PCV–25–006	1–1546158–1
△6 OBSOLETE	7.475	24	4PCV–24–501	~~4–1437649–0~~
	7.475	24	4PCV–24–006	3–1437649–9
	7.150	23	4PCV–23–006	1–1546158–0
	6.825	22	4PCV–22–006	3–1437649–6
	6.500	21	4PCV–21–006	1–796607–2
	6.175	20	4PCV–20–006	3–1437649–4
	5.850	19	4PCV–19–006	1546158–9
	5.525	18	4PCV–18–006	2–1437649–9
	5.200	17	4PCV–17–006	2–1437649–7
	4.875	16	4PCV–16–006	2–1437649–5
	4.550	15	4PCV–15–006	1546158–6
	4.225	14	4PCV–14–006	2–1437649–0
	3.900	13	4PCV–13–006	1–1437649–7
	3.575	12	4PCV–12–006	1–1437649–5
△6 OBSOLETE	3.250	11	4PCV–11–525	~~2–796607–2~~
△5 △4	3.250	11	4PCV–11–524	2–796607–1
	3.250	11	4PCV–11–006	1–1437649–2
△6 OBSOLETE	2.925	10	4PCV–10–392	~~1546119–1~~
	2.925	10	4PCV–10–006	1437649–5
	2.600	9	4PCV–09–006	1437649–1
△6 △3 OBSOLETE	2.275	8	4PCV–08–495	~~9–1437648–7~~
	2.275	8	4PCV–08–006	9–1437648–1
△4 △3	1.950	7	4PCV–07–524	2–796607–0
	1.950	7	4PCV–07–006	8–1437648–6
△4 △3	1.625	6	4PCV–06–523	1–796607–9
OBSOLETE	1.625	6	4PCV–06–513	796607–9
△3	1.625	6	4PCV–06–391	3–1437650–2
	1.625	6	4PCV–06–006	8–1437648–0
△6 OBSOLETE	1.300	5	4PCV–05–520	1–796607–6
△3	1.300	5	4PCV–05–397	796607–1
	1.300	5	4PCV–05–006	7–1437648–4
△4 △3	.975	4	4PCV–04–522	1–796607–8
OBSOLETE	.975	4	4PCV–04–512	796607–8
	.975	4	4PCV–04–006	6–1437648–7
△4 △3	.650	3	4PCV–03–521	1–796607–7
	.650	3	4PCV–03–515	1–796607–1
	.650	3	4PCV–03–006	6–1437648–1
	.325	2	4PCV–02–514	1–796607–0
OBSOLETE	.325	2	4PCV–02–511	796607–7
	.325	2	4PCV–02–006	5–1437648–7

5–1437648–7

THIS DRAWING IS A CONTROLLED DOCUMENT.

DIMENSIONS: INCHES

TOLERANCES UNLESS OTHERWISE SPECIFIED:
0 PLC ± –
1 PLC ± –
2 PLC ± –
3 PLC ± –
4 PLC ± –
ANGLES ± –

MATERIAL –
FINISH –

DWN S SCHLEGEL 27JUN02
CHK S. YODER 7/9/02
APVD S. YODER 7/9/02
PRODUCT SPEC –
APPLICATION SPEC –
WEIGHT –

TE Connectivity

NAME 4PCV–XX–006 ASSEMBLY

SIZE	CAGE CODE	DRAWING NO	RESTRICTED TO
A2	00779	C–5–1437648–7	–

CUSTOMER DRAWING | SCALE NTS | SHEET 1 OF 1 | REV L4