
THIS DRAWING IS UNPUBLISHED. RELEASED FOR PUBLICATION 20
© COPYRIGHT 20 BY - ALL RIGHTS RESERVED.


| LOC | DIST |
|---|---|
| AP | - |

Pro|ENGINEER WILDFIRE 4.0
**DO NOT REVISE EXCEPT BY CAD**


REVISIONS

| P | LTR | DESCRIPTION | DATE | DWN | APVD |
|---|---|---|---|---|---|
| | G4 | REDRAW AND REVISED ECO 13-015672 | 09OCT2013 | HC | WLS |
| | G5 | REV. BY ECO 15-014754 | 17FEB2016 | HC | WLS |
| | | | | | |
| | | | | | |

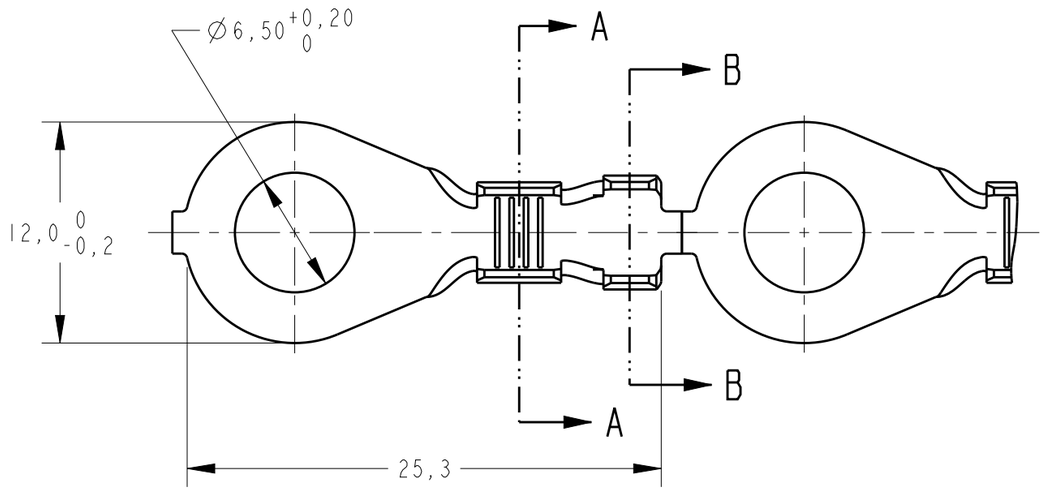


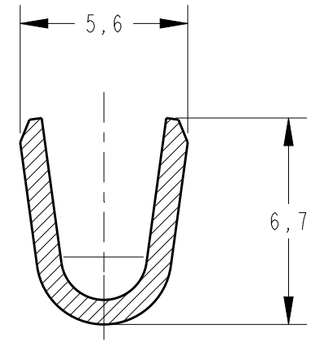
SECTION A-A
SCALE 5:1

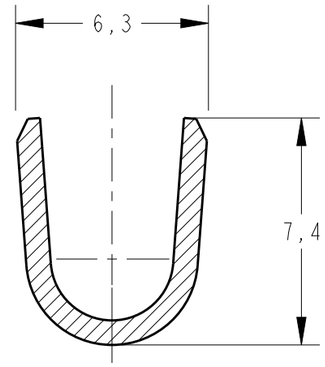



SECTION B-B
SCALE 5:1

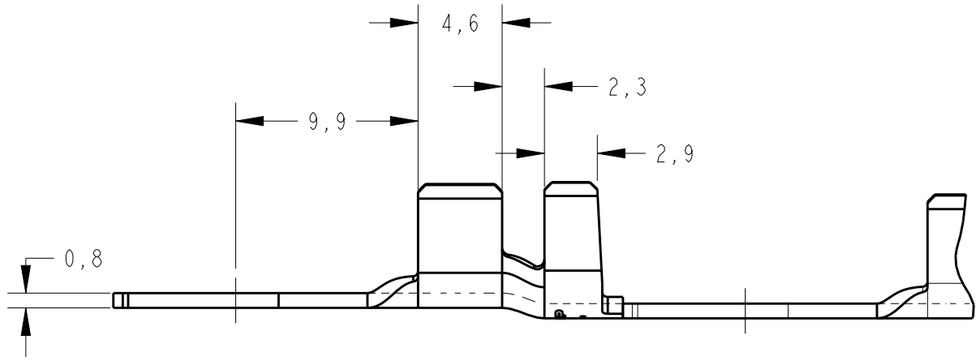


⚠1 - BOBINAR COM PAPEL INTERCALADO
- REELING WITHPAPER INTERLEAVE

| IDW | WDW | INSUL.RANGE | WIRE RANGE | FINISH | MATERIAL | PART NO |
|---|---|---|---|---|---|---|
| 16,26 | 14,22 | Ø3,2-5,3mm | 4,0-6,0mm² | ~~PÓS ESTANHADO/ ELECTRO TIN PLATED~~ OBSOLETE | ~~LATÃO / BRASS~~ | ~~626037-4~~ ⚠1 |
| | | | | — | BRONZE FOSFOROSO/PHOSP.BRONZE | 626037-3 |
| | | | | PÓS ESTANHADO/ ELECTRO TIN PLATED | LATÃO / BRASS | 626037-2 ⚠1 |
| | | | | — | LATÃO / BRASS | 626037-1 ⚠1 |

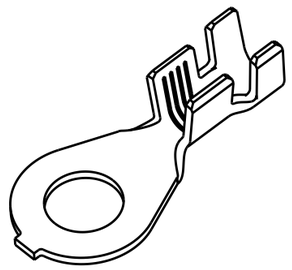

PERSPECTIVE VIEW
SCALE 2:1

THIS DRAWING IS A CONTROLLED DOCUMENT.

DIMENSIONS: mm

TOLERANCES UNLESS OTHERWISE SPECIFIED:
0 PLC ±-
1 PLC ±0,3
2 PLC ±-
3 PLC ±-
4 PLC ±-
ANGLES ±1°

MATERIAL SEE TABLE
FINISH SEE TABLE

DWN H.CANTERI 08DEC2013
CHK W.L.STEFANI 08DEC2013
APVD -
PRODUCT SPEC -
APPLICATION SPEC -
WEIGHT -

TE Connectivity

NAME
-
RING TONGUE
-

| SIZE | CAGE CODE | DRAWING NO | RESTRICTED TO |
|---|---|---|---|
| A3 | 00779 | C-626037 | - |

Customer Drawing

SCALE 3:1 SHEET 1 OF 1 REV G5