

THIS DRAWING IS UNPUBLISHED. RELEASED FOR PUBLICATION -.- .
© COPYRIGHT - By - ALL RIGHTS RESERVED.


LOC	DIST
J	—


REVISIONS 変更


P	LTR	DESCRIPTION	DATE	DWN	APVD
	G4	REVISED ECR-11-016334	08AUG11	TS	KB

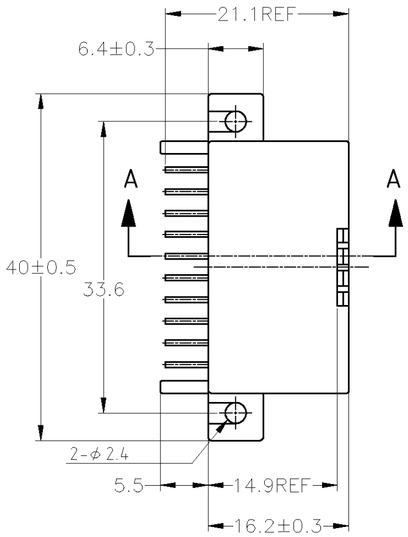

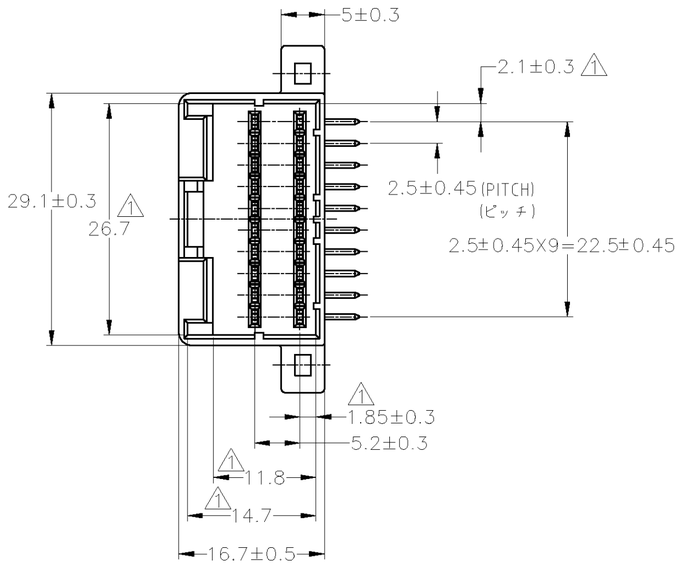

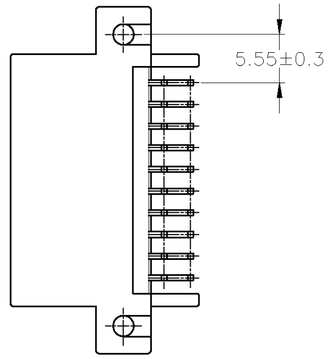

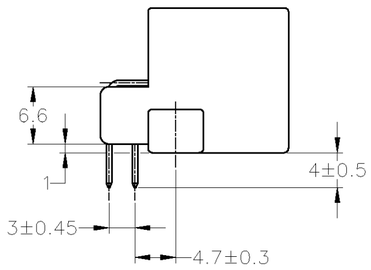


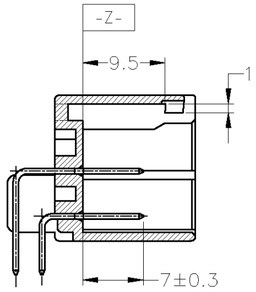

A-A

△1. -Z- 面より2mmの範囲で測定
2. 適用プリント基板厚 : 1.6mm
3. かん合相手ハウジング型番 : 174047
4. 推奨取付けネジ : JIS B1115, B1122 タッピンねじ、なべ2種
呼び径3、長さ7mm以上（締付トルク : 0.39N-m以下）

△1. TO BE MEASURED WITHIN 2mm FROM -Z-
2 APPLICABLE P.C. BOARD THICKNESS: 1.6mm
3 THE MATING PLUG HOUSING PART NUMBER: 174047
4 RECOMMENDED MOUNTING SCREW: 3mmDIA, 7mmLENGTH(MIN.)
PAN HEAD, CLASS 2 TAPPING SCREW SPECIFIED IN JIS B1115, B1122 (TIGHTENING TORQUE: 0.39N-m MAX.)

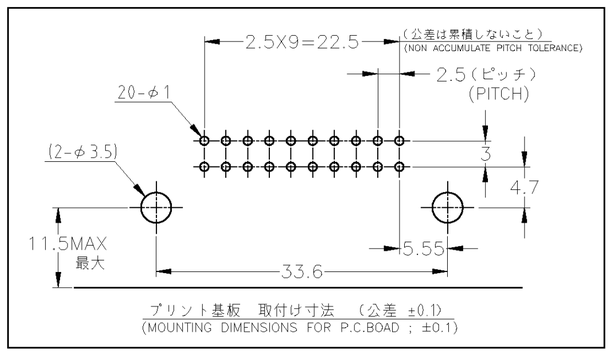

プリント基板 取付け寸法 (公差 ±0.1)
(MOUNTING DIMENSIONS FOR P.C.BOAD ; ±0.1)

TIN-LEAD	SELECTIVE GOLD	BLUE	1-174055-5
TIN-LEAD	SELECTIVE GOLD	BLACK	1-174055-2
PRE-TIN		YELLOW	174055-7
PRE-TIN		BLUE	174055-5
PRE-TIN		GREEN	174055-4
SELECTIVE-TIN (MATTE)	SELECTIVE-TIN (BRIGHT)	BLACK	174055-3
PRE-TIN		BLACK	174055-2
OBSOLETE ~~SELECTIVE-TIN~~	~~PRE-TIN~~	~~BLACK~~	~~174055-1~~
SOLDERING SIDE 半田付け部	CONTACT SIDE 接触部側	COLOR 色	PART NUMBER 製品型番
CONTACT FINISH コンタクト仕上			

THIS DRAWING IS A CONTROLLED DOCUMENT.

DIMENSIONS: 単位: 耗 mm

TOLERANCES UNLESS OTHERWISE SPECIFIED: 一般公差
0 PLC ± -
1 PLC ± -
2 PLC ± -
3 PLC ± -
4 PLC ± -
ANGLES ± -

一般公差 (GENERAL TOLERANCE)
10以下 : ±0.2
10を越え 30以下 : ±0.25
30を越え 100以下 : ±0.3
角 度 : ±3°

MATERIAL 材料: HOUSING; PBT
CONTACT; BRASS

FINISH 仕上: SEE TABLE

DWN T.SHINOHARA 15FEB05
CHK K.BETSUI 15FEB05
APVD K.BETSUI 15FEB05
PRODUCT SPEC 製品規格 —
APPLICATION SPEC 取付適用規格 —
WEIGHT 6.1 g

CUSTOMER DRAWING

TE Connectivity

NAME 名称: 040 SERIES MULTI-LOCK I/O CONNECTOR 20POSITION CAP HOUSING ASSEMBLY (HORIZONTAL TYPE)

SIZE	CAGE CODE	DRAWING NO 番号	RESTRICTED TO
A2	00779	C-174055	—

SCALE 尺度 2:1 SHEET 1 OF 1 REV G4

174055