
THIS DRAWING IS UNPUBLISHED. RELEASED FOR PUBLICATION –,– .
© COPYRIGHT – BY TYCO ELECTRONICS CORPORATION. ALL RIGHTS RESERVED.

LOC	DIST
CM	0

REVISIONS

P	LTR	DESCRIPTION	DATE	DWN	APVD
	L	REV PER ECR 10–003079	03MAR10	JR	TM

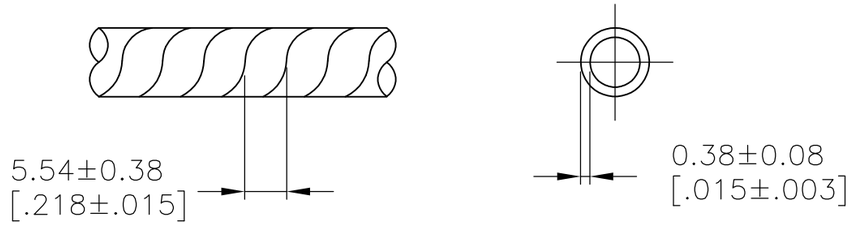

1. MAX BUNDLE RANGE: 1.60[.063] TO 12.70[.500].
2. WEIGHT PER 304.8M [1000ft]: 1.14KG[2.5LBS].
3. OVERALL LENGTH TO BE WITHIN +1 Ft –0 Ft.
4. ONE SPLICE PER BOX IS ALLOWABLE.
5. SUPERSEDED BY 500035–1

	LENGTH	COLOR	PART NUMBER
OBSOLETE	~~30.48M[100ft]BOX~~	~~BLACK~~	~~500035–2~~ 5
	15.24M[50ft]BOX	BLACK	500035–1

THIS DRAWING IS A CONTROLLED DOCUMENT.

DIMENSIONS: mm [INCHES]

TOLERANCES UNLESS OTHERWISE SPECIFIED:
0 PLC ± –
1 PLC ± –
2 PLC ± –
3 PLC ± –
4 PLC ± –
ANGLES ± –

MATERIAL: NYLON

FINISH: –

DWN W.CHANDLER 17DEC93
CHK D KAAT 30MAR94
APVD D KAAT 30MAR94
PRODUCT SPEC —
APPLICATION SPEC —
WEIGHT —

CUSTOMER DRAWING

Tyco Electronics
Tyco Electronics Corporation
Harrisburg, PA 17105–3608

NAME
SPIRAP, NYLON, OUTDOOR
1/8 INCH DIAMETER
–

SIZE	CAGE CODE	DRAWING NO	RESTRICTED TO
A3	00779	C–500035	—

SCALE	SHEET	REV
4:1	1 OF 1	L